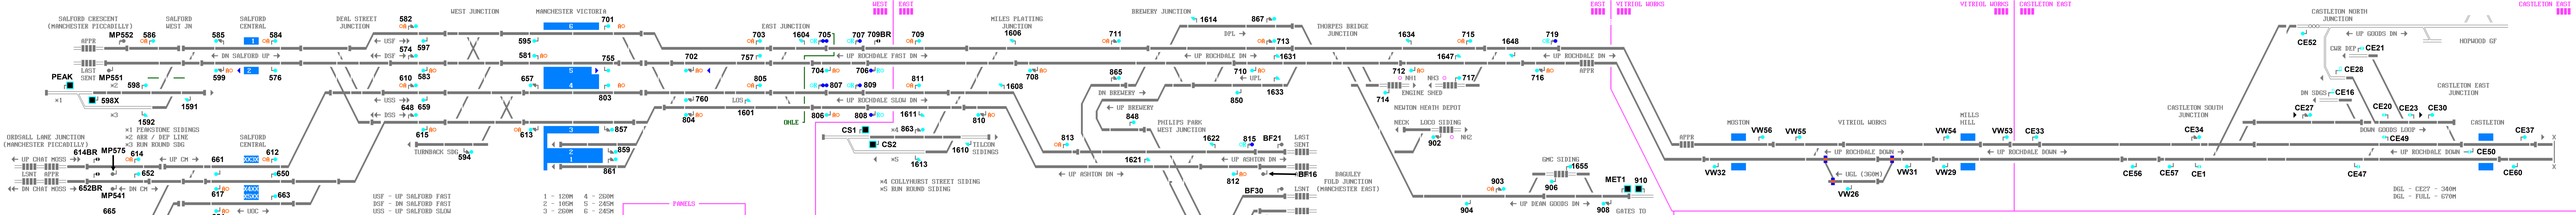
SALFORD CRESCENT (MANCHESTER PICCADILLY)
SALFORD WEST JN
SALFORD CENTRAL
WEST JUNCTION
MANCHESTER VICTORIA
DEAL STREET JUNCTION
EAST JUNCTION
MILES PLATTING JUNCTION
BREWERY JUNCTION
THORPES BRIDGE JUNCTION
WEST
EAST
VITRIOL WORKS
CASTLETON EAST
CASTLETON NORTH JUNCTION
CASTLETON SOUTH JUNCTION
CASTLETON EAST JUNCTION
CASTLETON
ROCHDALE WEST
ROCHDALE
ROCHDALE EAST JUNCTION
SMITHY BRIDGE
LITTLEBOROUGH
WALSDEN, TODMORDEN HALL BLVD JUNCTION & STANSFIELD HALL JUNCTION (PRESTON)
ORDSALL LANE JUNCTION (MANCHESTER PICCADILLY)
WATER STREET JUNCTION & DEANSGATE (MANCHESTER PICCADILLY)
PEAK
TURNBACK SDG
PHILLIPS PARK WEST JUNCTION
PHILLIPS PARK SOUTH JUNCTION
BAGULEY FOLD JUNCTION (MANCHESTER EAST)
ASHBURYS SB (MANCHESTER EAST)
NEWTON HEATH DEPOT
ENGINE SHED
LOCO SIDING
GMC SIDING
GATES TO METROLINK TRACK
MOSTON
MILLS HILL
ROCHDALE TURNBACK & METROLINK ACCESS
MCB-OD
NON-STOP ON O
NON-STOP UP O
×1 PEARSTONE SIDINGS
×2 BER / DEP LINE
×3 RUN ROUND SDG
×4 CULLYHURST STREET SIDING
×5 RUN ROUND SIDING
TILCON SIDINGS
1 - 120M 4 - 200M
2 - 105M 5 - 240M
3 - 250M 6 - 245M
PANELS
MAN NORTH EAST
MAN NORTH WEST
CASTLETON EAST
ROCHDALE
VITRIOL WORKS
SLOTS TO MANCHESTER PICCADILLY
UP CHAT MOSS (DOWN) REQUEST
DOWN CHAT MOSS (UP) ACCEPT
DOWN ORDSALL CHORD (UP) REQUEST
UP ORDSALL CHORD (DOWN) ACCEPT
STARTUP
ERA: 2017 - PRESENT
PROBLEMS: NONE
USF - UP SALFORD FAST
DSF - DN SALFORD FAST
USS - UP SALFORD SLOW
DSS - DN SALFORD SLOW
UOC - UP ORDSALL CHORD
DGL - CE27 - 340M
DGL - FULL - 670M